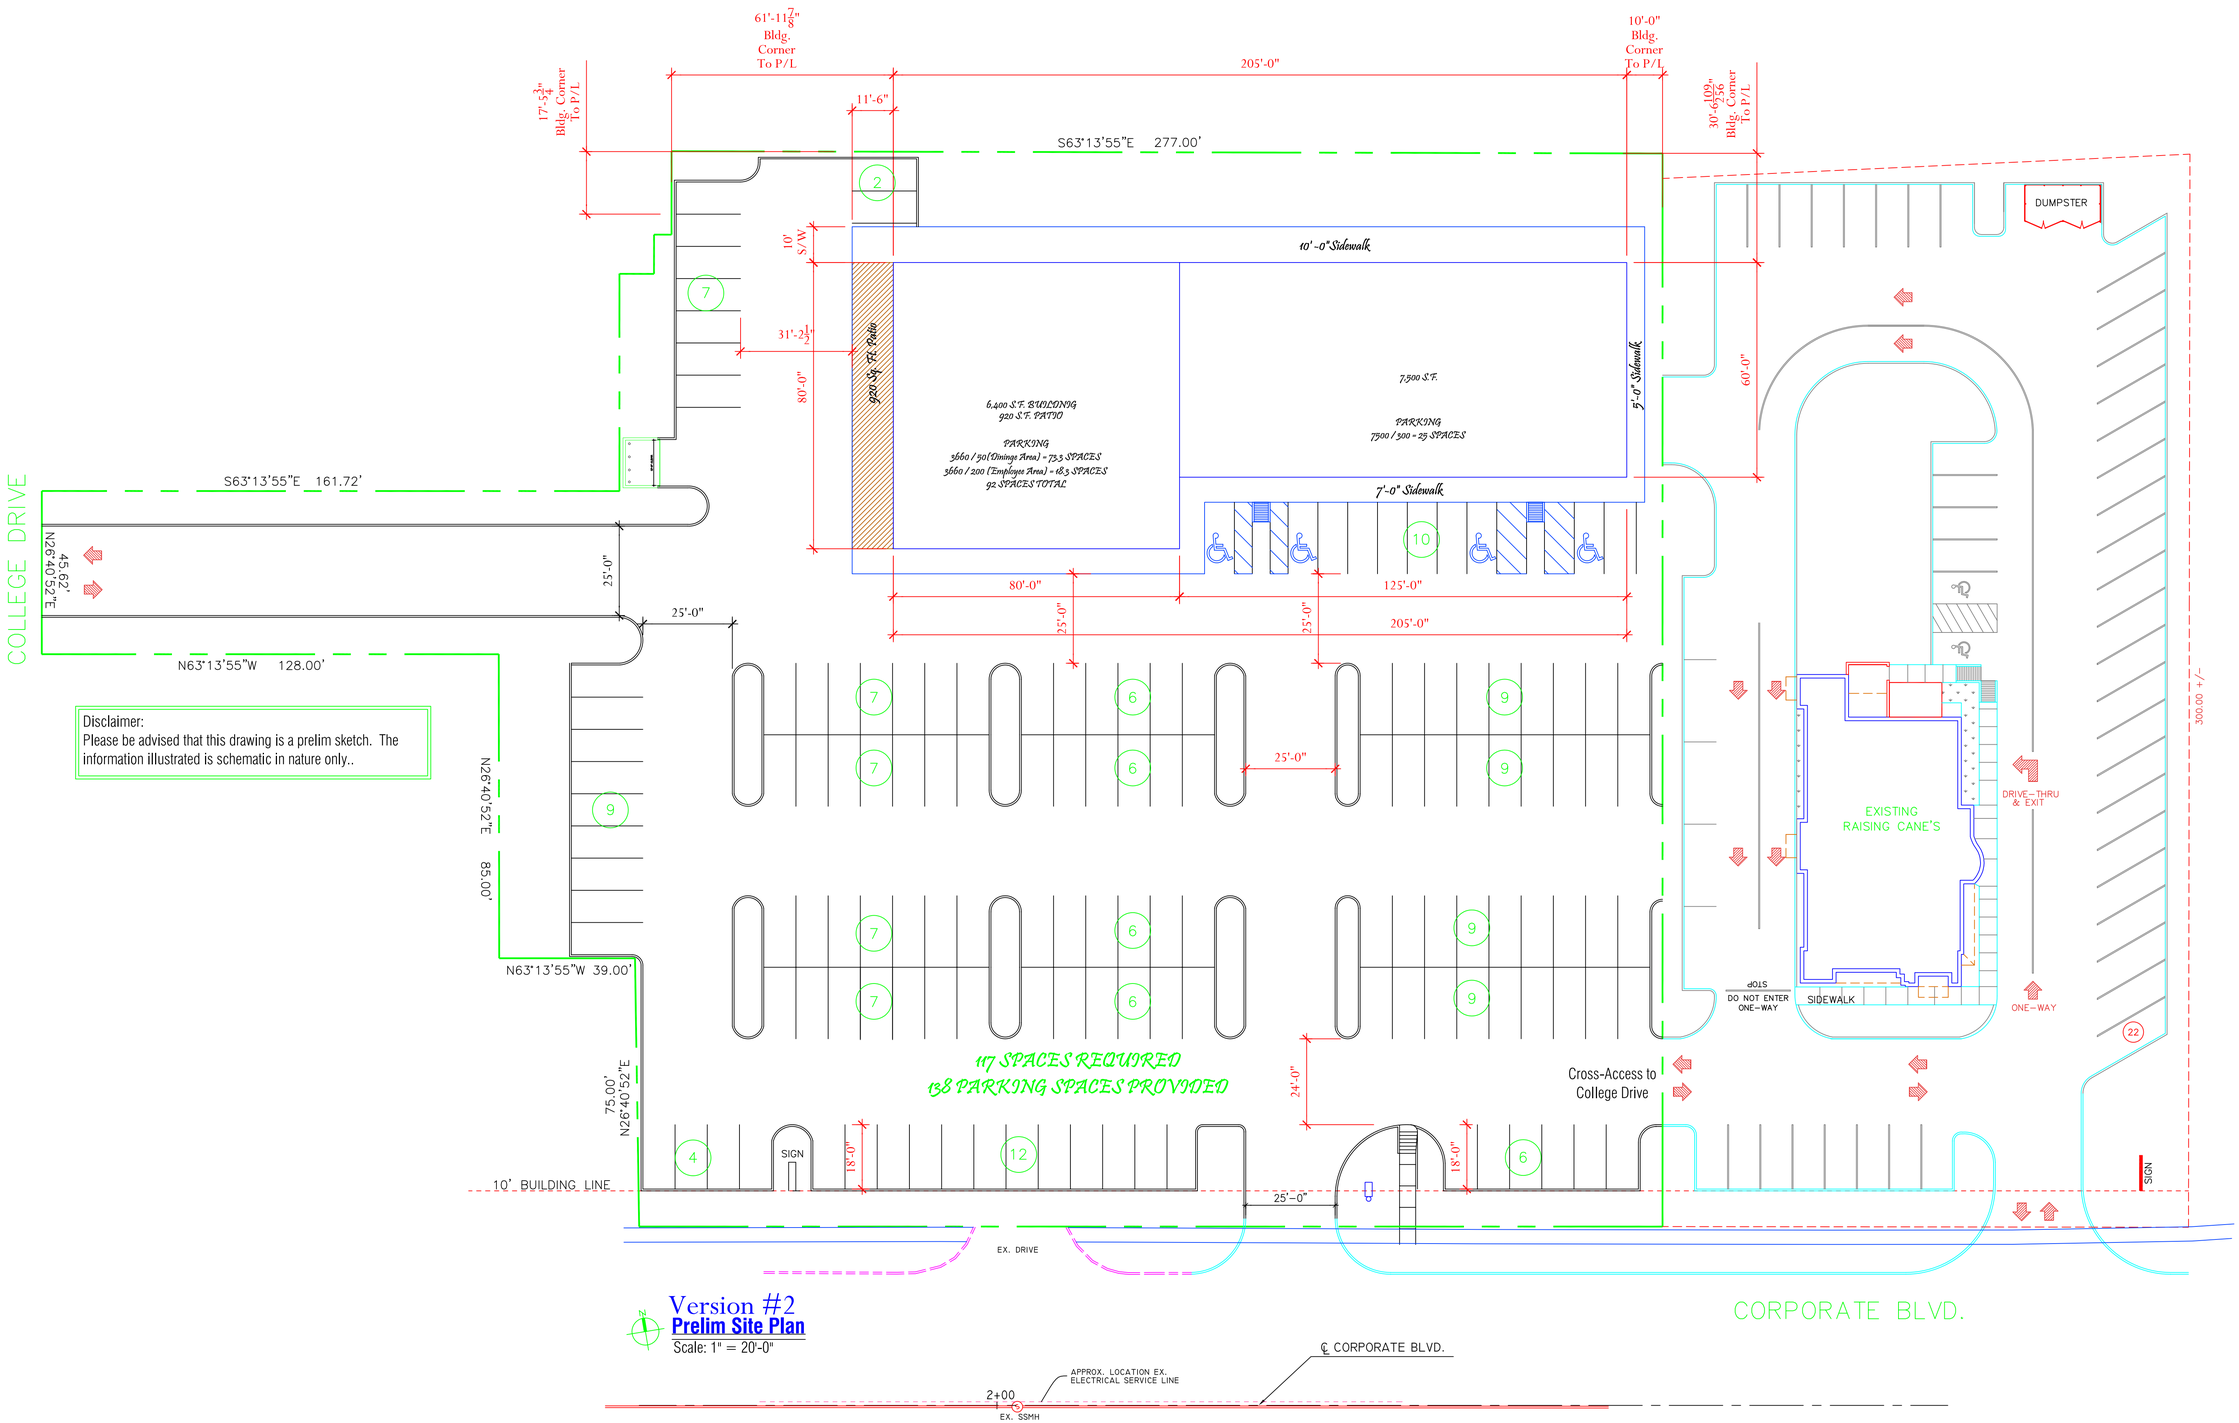

Version #2

Prelim Site Plan

Scale: 1" = 20'-0"

PRELIM ONLY

NO.	DATE	BY	REVISIONS

THIS PLAN IS THE PROPERTY OF SALCO CONSTRUCTION, INC. If This Plan Is Copied and/or Duplicated In Any Way a Consultant & Drafting Fee Will Be charged accordingly.

Your design/build general construction Firm

SALCO CONSTRUCTION, INC.

8484 ATHENS AVE./BATON ROUGE, LA 70814/225-927-3410

A BUILDING FOR:

TENANT: UNKNOWN

CORPORATE BLVD.
BATON ROUGE, LA

OWNER: COLLEGE RETAIL, L.L.C.

SALES PERSON	SUPERVISOR
DATE 05/22/08	DRAWN WTW
PRELIMINARY NUMBER 05-08-616	
CONTRACT NUMBER	

SHEET SP-2

1 OF

C:\2009 JOBS & PRELIMS\2009 PRELIMS\College Retail - Richland Plantation\Buffalo Wild Wings & Retail\06-08-09 - Prelim Site.dwg, 6/22/2009 11:50:43 AM